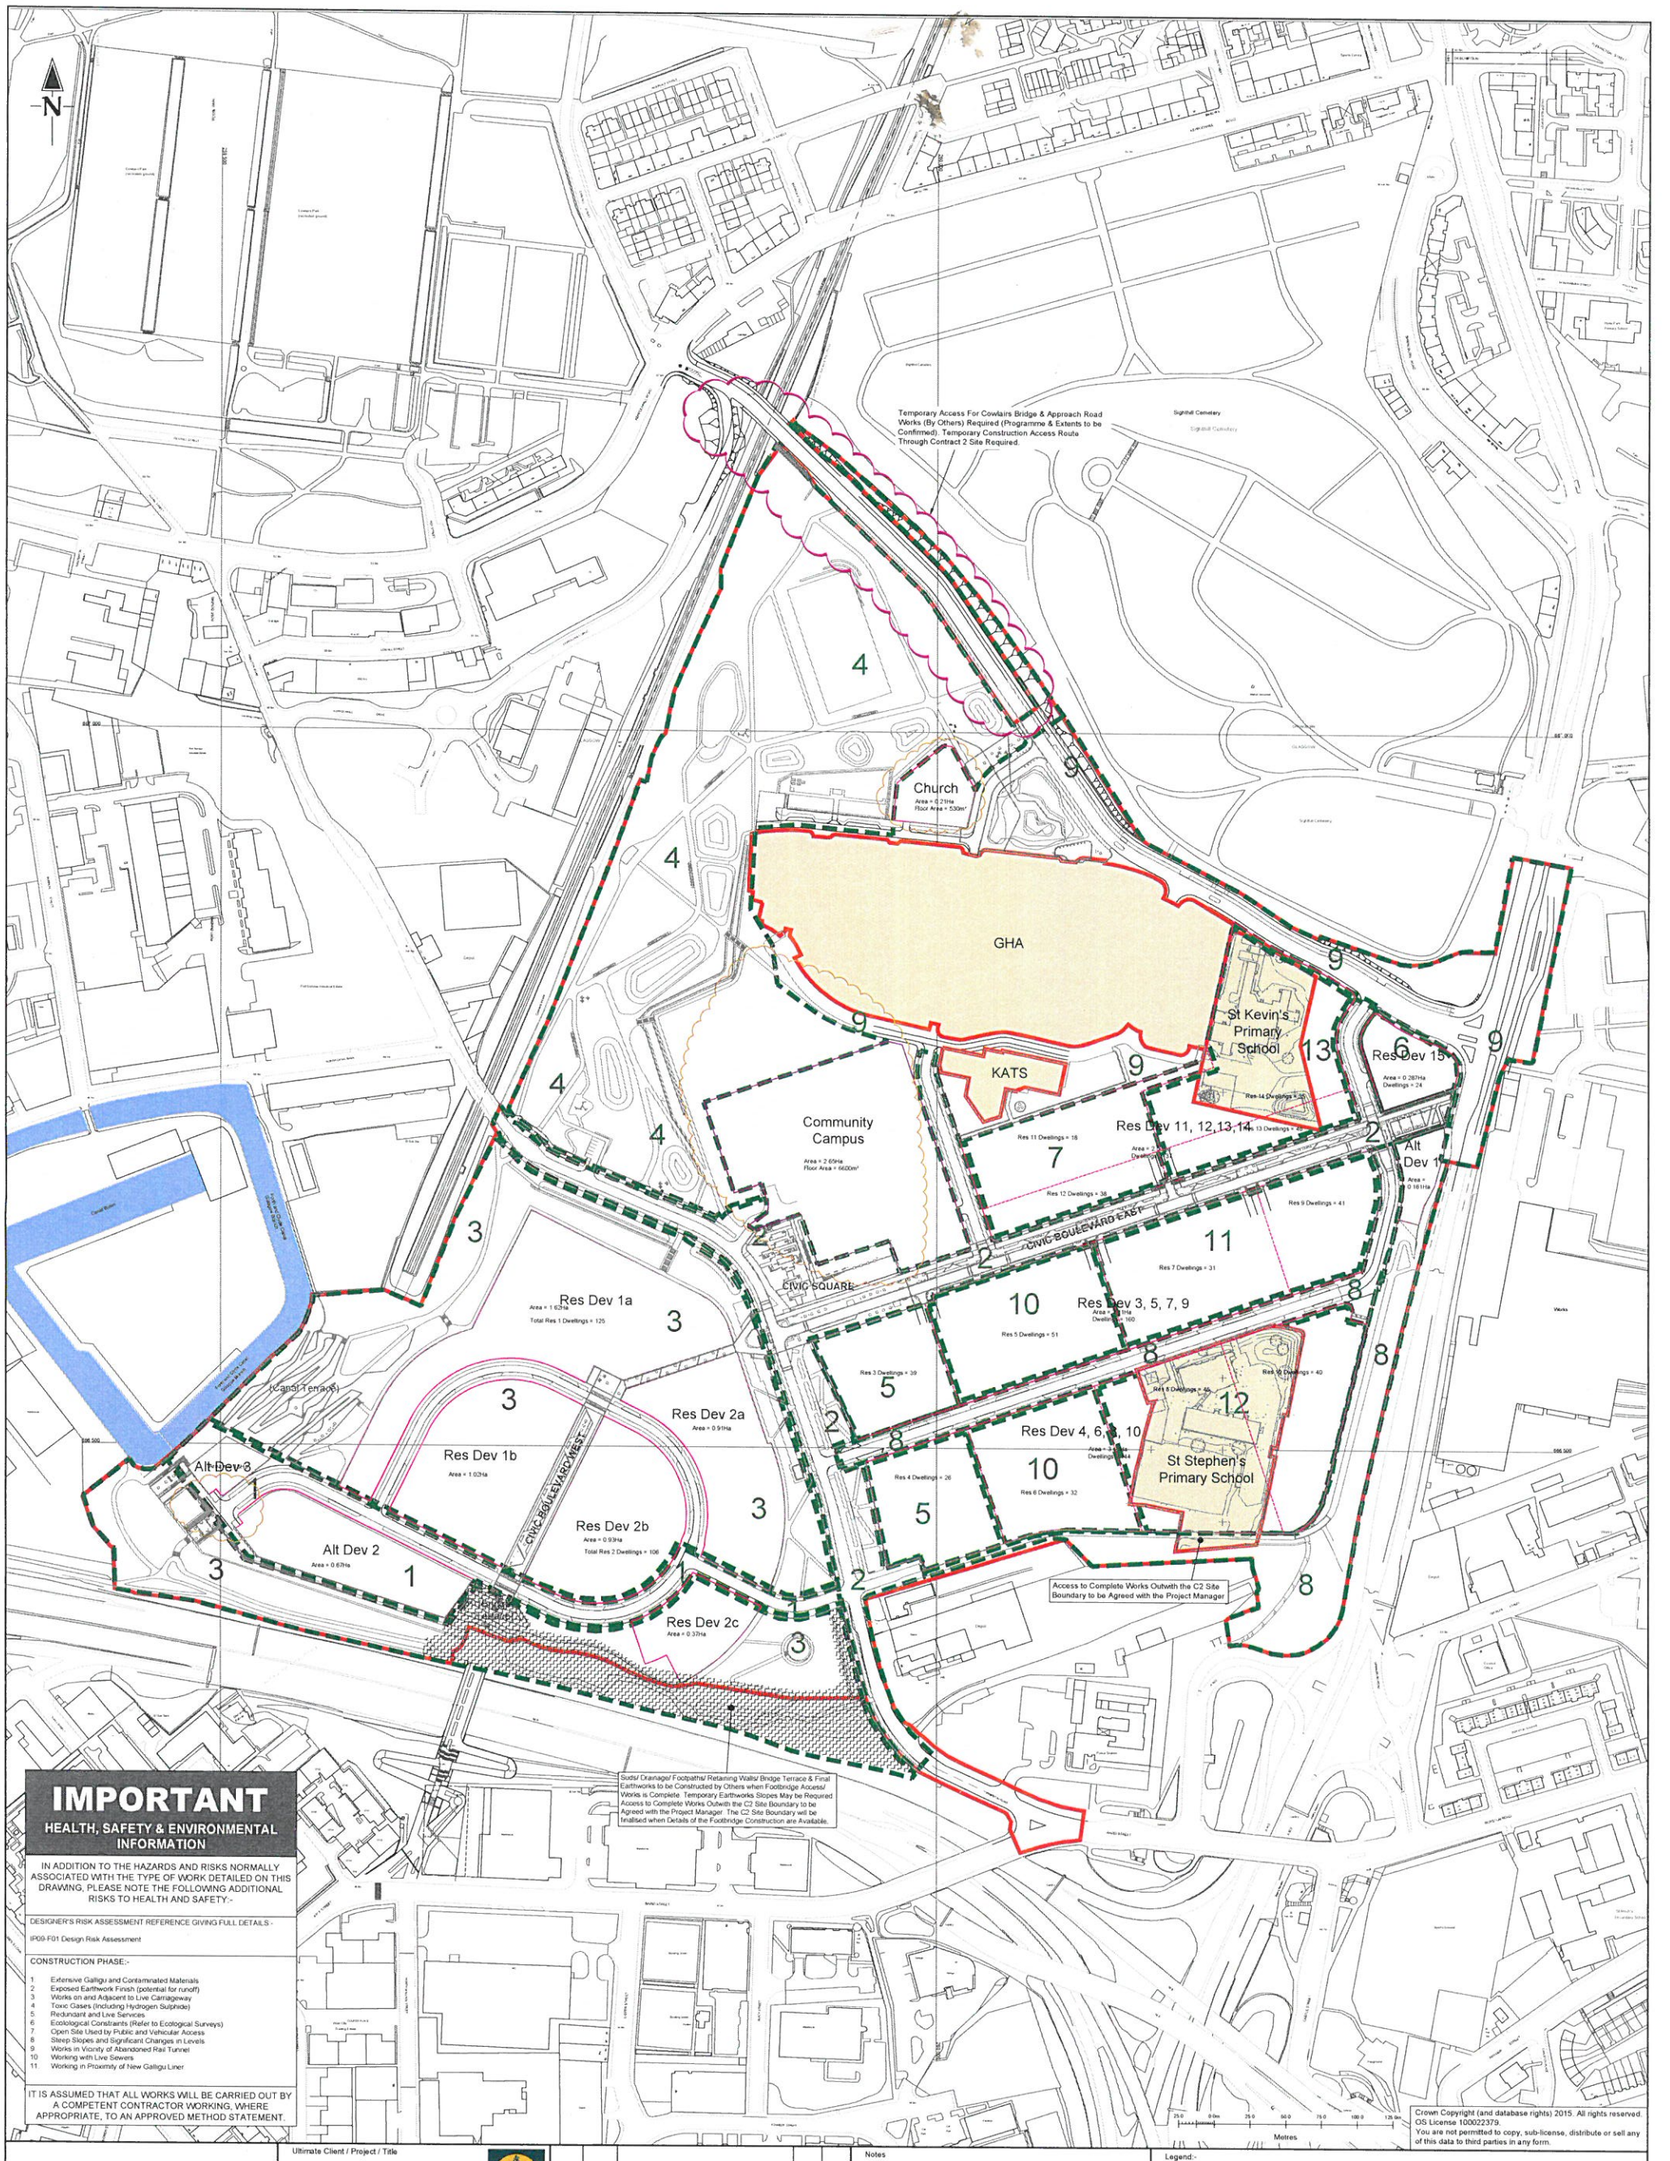

IMPORTANT

HEALTH, SAFETY & ENVIRONMENTAL INFORMATION

IN ADDITION TO THE HAZARDS AND RISKS NORMALLY ASSOCIATED WITH THE TYPE OF WORK DETAILED ON THIS DRAWING, PLEASE NOTE THE FOLLOWING ADDITIONAL RISKS TO HEALTH AND SAFETY:-

DESIGNER'S RISK ASSESSMENT REFERENCE GIVING FULL DETAILS:-

IP09-F01 Design Risk Assessment

CONSTRUCTION PHASE:-

1 Extensive Galligu and Contaminated Materials
2 Exposed Earthwork Finish (potential for runoff)
3 Works on and Adjacent to Live Carriageway
4 Toxic Gases (including Hydrogen Sulphide)
5 Redundant and Live Services
6 Ecological Constraints (Refer to Ecological Surveys)
7 Open Site Used by Public and Vehicular Access
8 Steep Slopes and Significant Changes in Levels
9 Works in Vicinity of Abandoned Rail Tunnel
10 Working with Live Sewers
11 Working in Proximity of New Galligu Liner

IT IS ASSUMED THAT ALL WORKS WILL BE CARRIED OUT BY A COMPETENT CONTRACTOR WORKING, WHERE APPROPRIATE, TO AN APPROVED METHOD STATEMENT.

Sweco
Spectrum House
2 Powderhall Road
Edinburgh
EH7 4GB
Tel: +44 (0)131 550 6300
Web: www.sweco.co.uk

SWECO

Ultimate Client / Project / Title

Glasgow City Council
Development and Regeneration Services
231 George Street
Glasgow G1 1RX
(for and on behalf of Gardiner and Theobald LLP)

Sighthill TRA

Contract 2
Preliminaries
Boundaries

CONSTRUCTION

No.	Date	Revision	By	Chk
2	07/04/17	Boundaries amended	BMcW	DR
1	09/11/16	Sectional completion boundary revised	DS	AS
0	10/06/16	Tender Issue	DS	AS

Drawn	D Struggles	Date	September 2015
Checked	A Shepherd	Date	September 2015
Approved	I Hall	Date	September 2015

File Ref : 113474-C2-000-03 | Drawing No : 113474/C2/000/03
Original Drawing Size: 841x594 | Scale : 1:2000 | Rev : 2

Notes
1. Accuracy of map image not guaranteed due to reproduction methods and recent changes to topography due to Works undertaken.
2. Boundaries are approximate.
3. Boundary information obtained from following GCC DRS/MP team drawings:
3.1. DRS0268B - M8 Bridge (8.9.15)
3.2. DRS0268B - Development Plots (8.9.15)
3.2. DRS0268B - Community Campus (8.9.15)
3.3. DRS0268B - Cowlairs Bridge (8.9.15)
3.3. DRS0268B - Existing Buildings and Roads (8.9.15)
3.4. DRS0268B - OS Background (8.9.15)
3.5. AM(00)091 - Proposed Contract Boundaries (5.8.15)
4. Contractor should allow for the completion of all site wide (within Contract 2 Site Boundary) bulk earthworks (Cut & Fill) ahead of any Sectional Completions, in order to ensure that sufficient scope exists to deliver an appropriate materials balance for the site.

Legend:-
- Contract 2 Site Boundary
- Development Boundary / Area
- Excluded Areas
- Sectional Completion Boundaries (See Note 4). Please refer to Contract Data

This drawing should not be relied on or used in circumstances other than those for which it was originally prepared and for which Sweco UK Limited was commissioned. Sweco UK Limited accepts no responsibility for this drawing to any party other than the person by whom it was commissioned. Any party which breaches the provisions of this disclaimer shall indemnify Sweco UK Limited for all loss or damage arising therefrom.